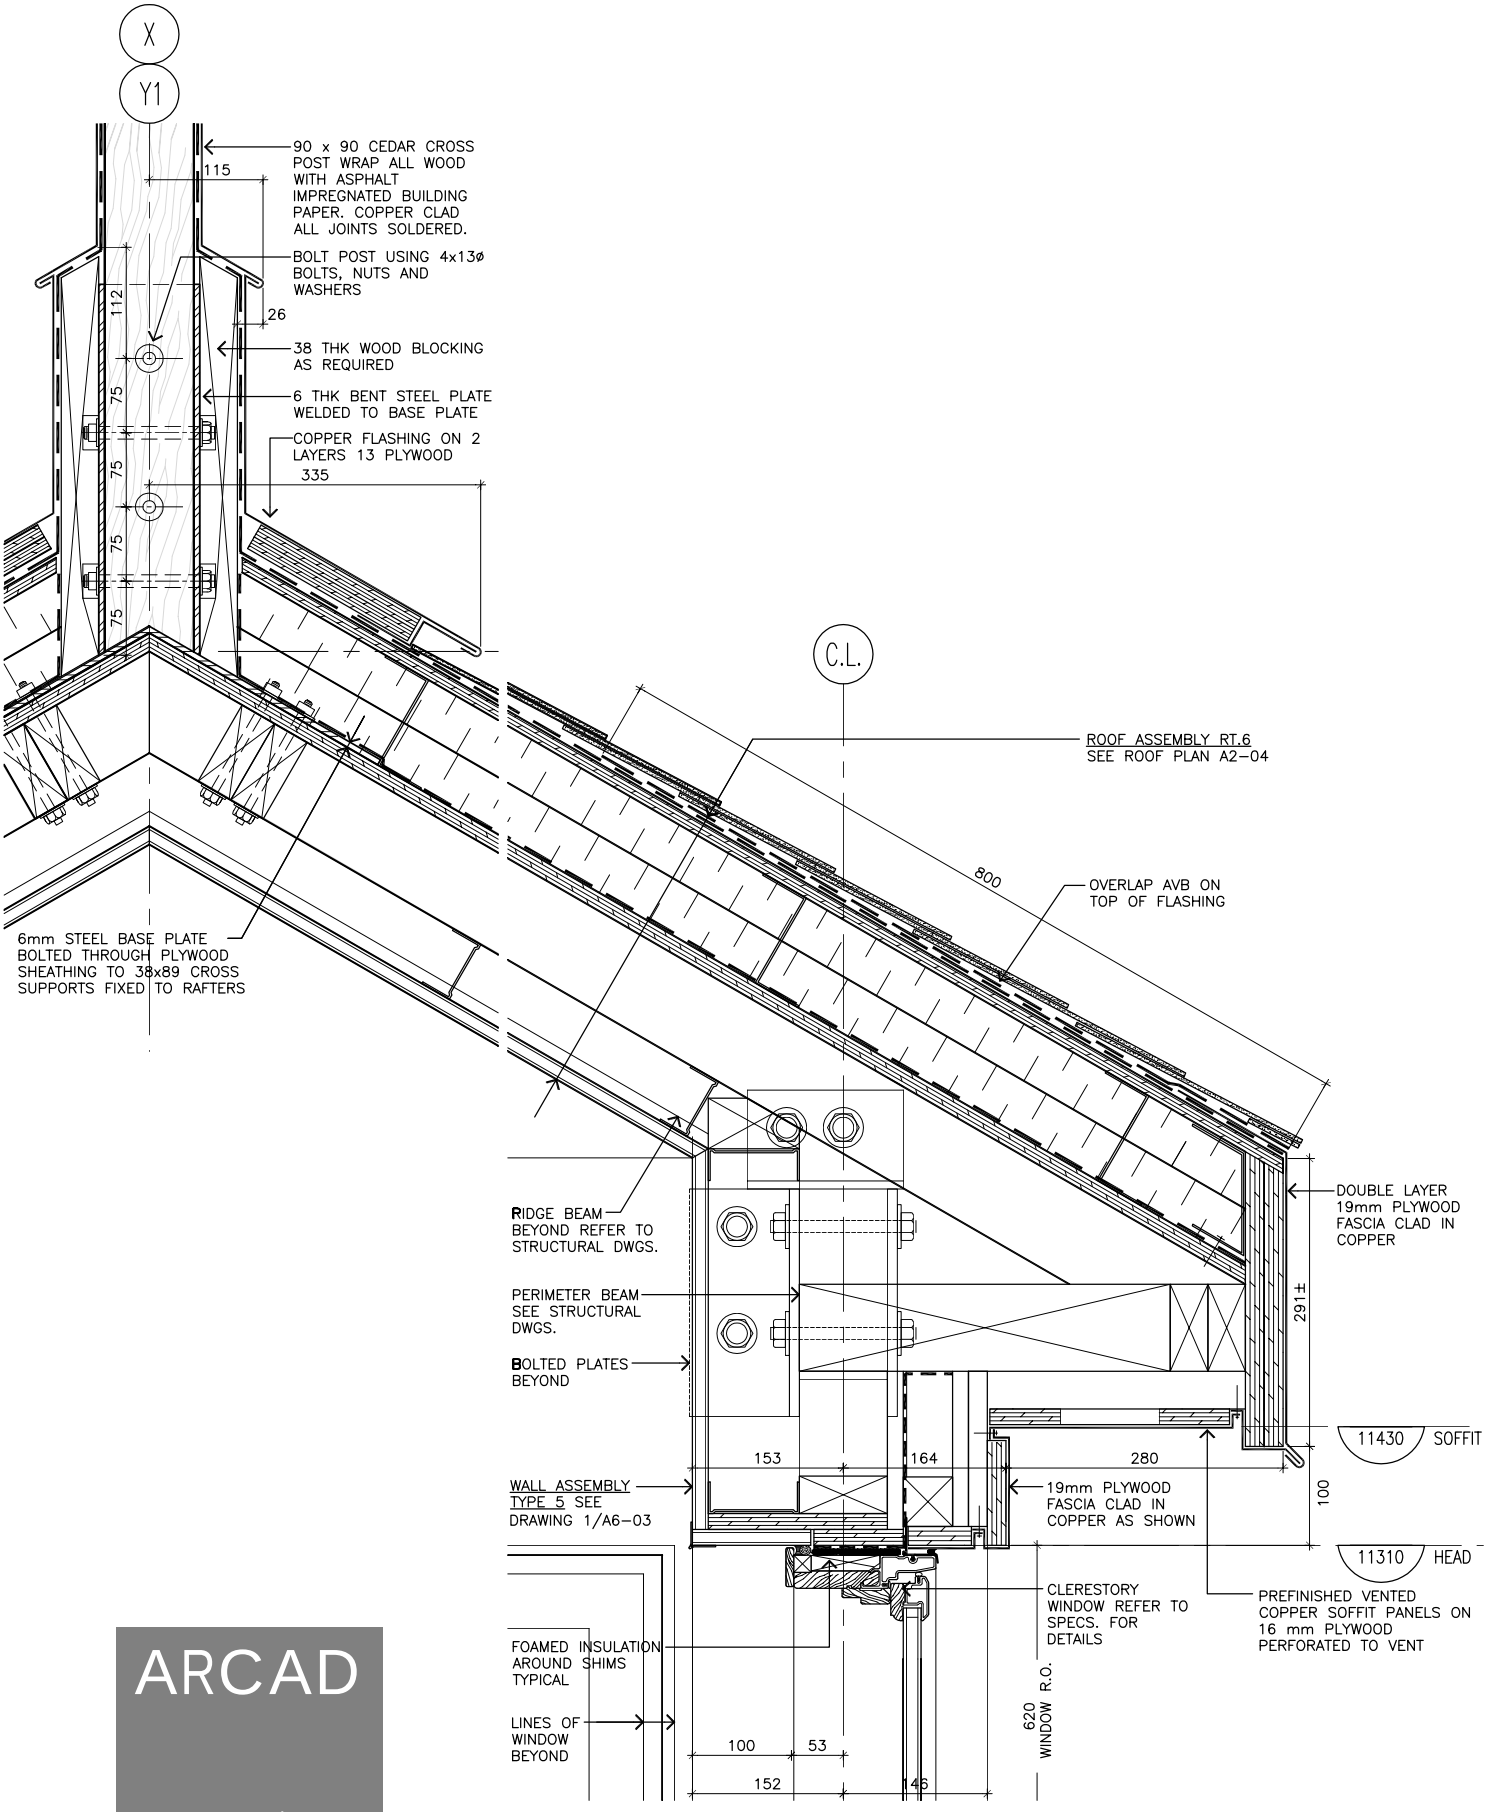

3
A7-14

SECTION AT UPPER SLOPED ROOF + UPPER CLERESTORY WINDOW HEAD

1:5

ARCAD

www.arcad.on.ca
phone: 416.864.0404