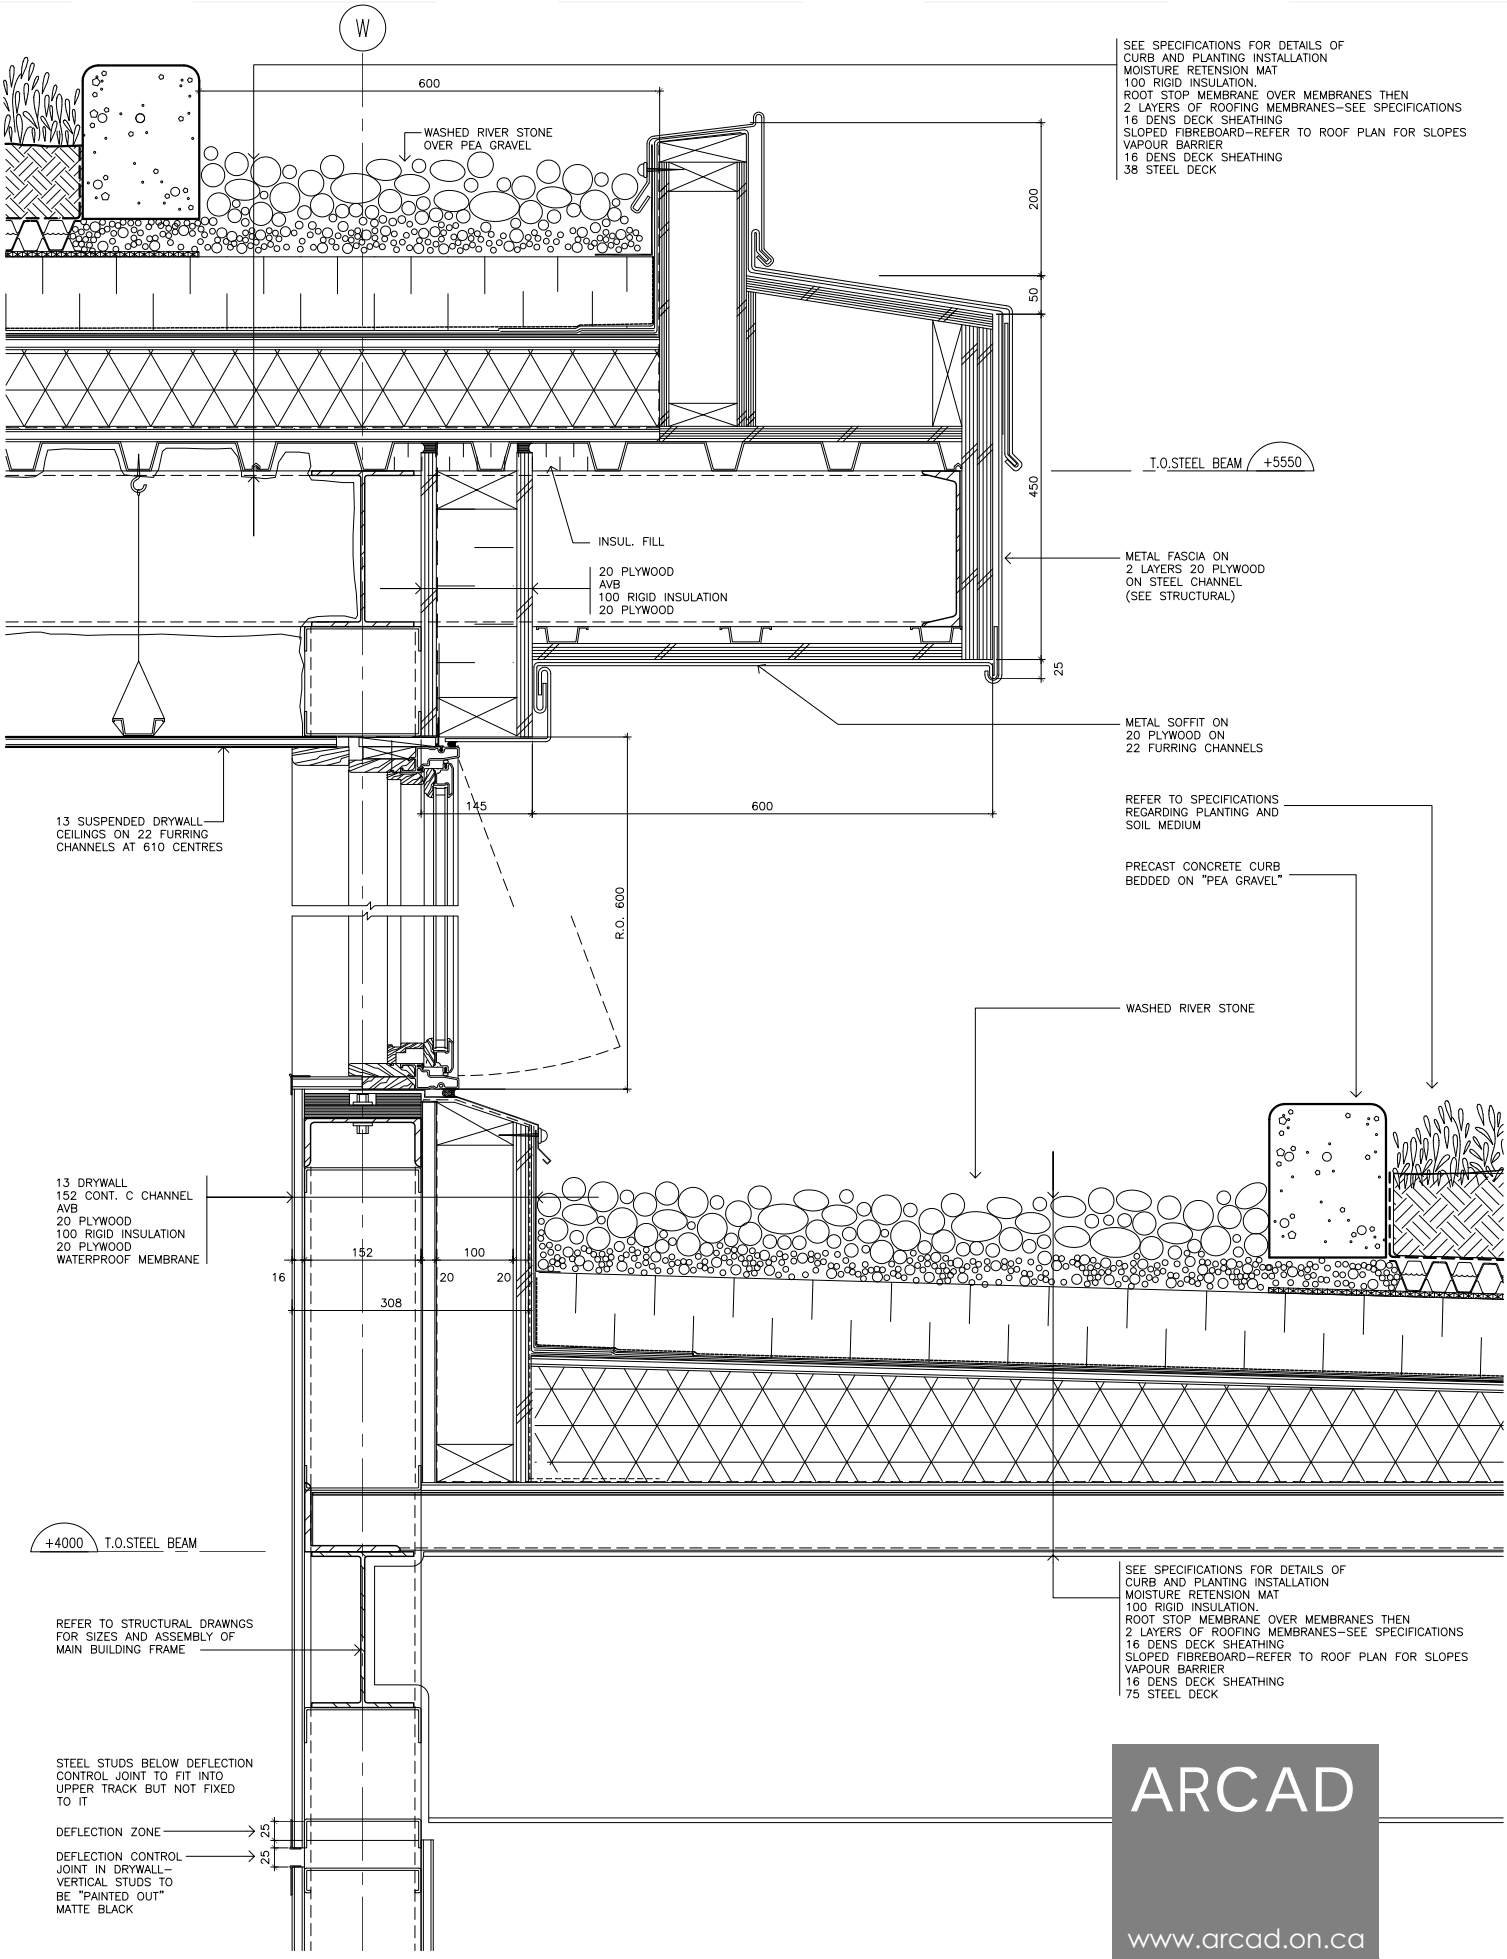

2
A7-06

SECTION DETAIL AT TYPICAL CLERESTORY CONDITION

1:5

ARCAD
www.arcad.on.ca
phone: 416.864.0404