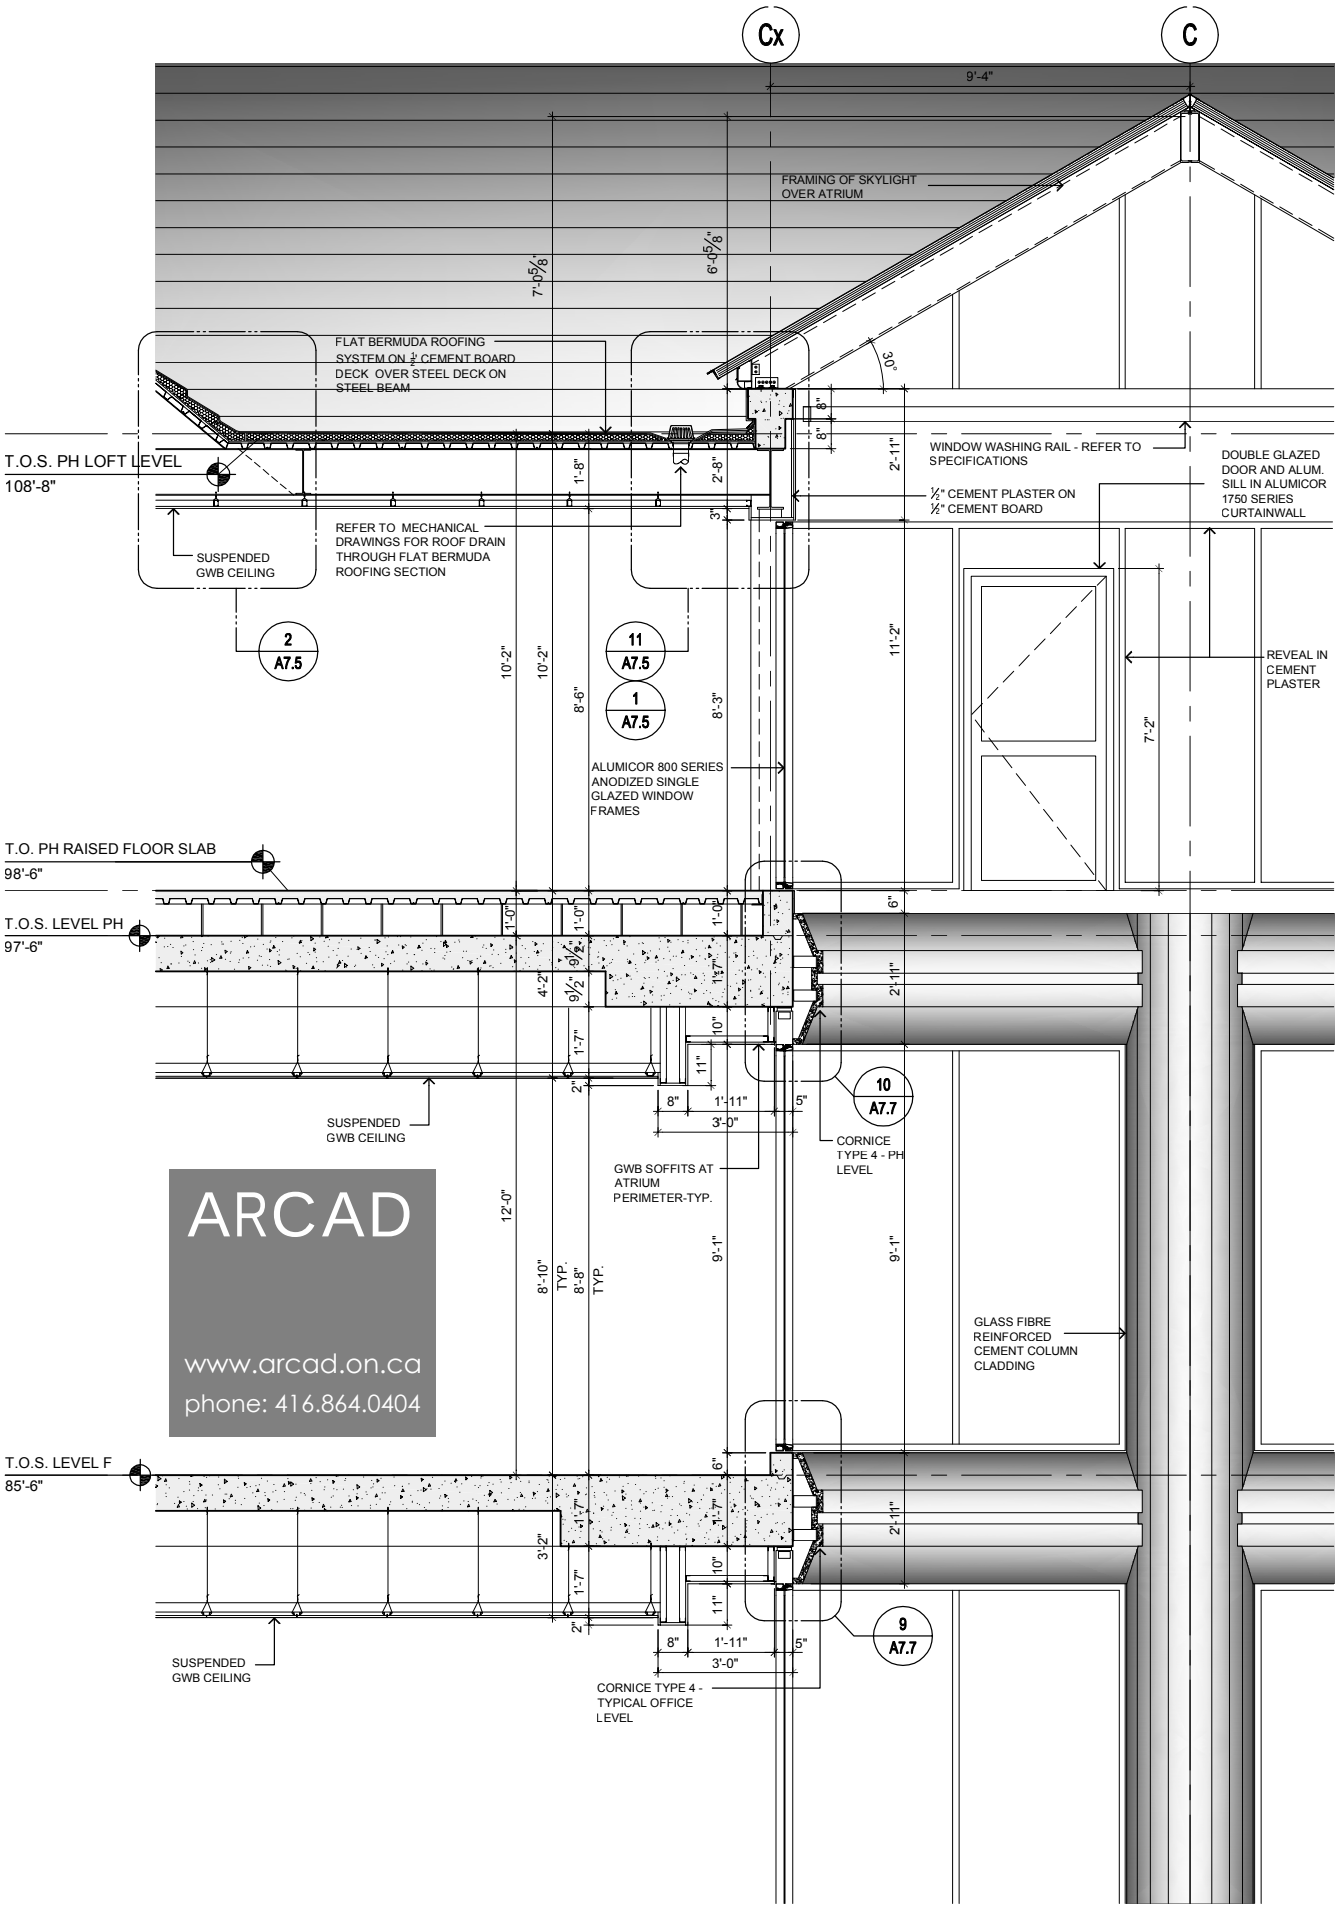

ARCAD
www.arcad.on.ca
phone: 416.864.0404

3 A6.1 WALL SECTION AT ATRIUM

3/8"=1'-0"